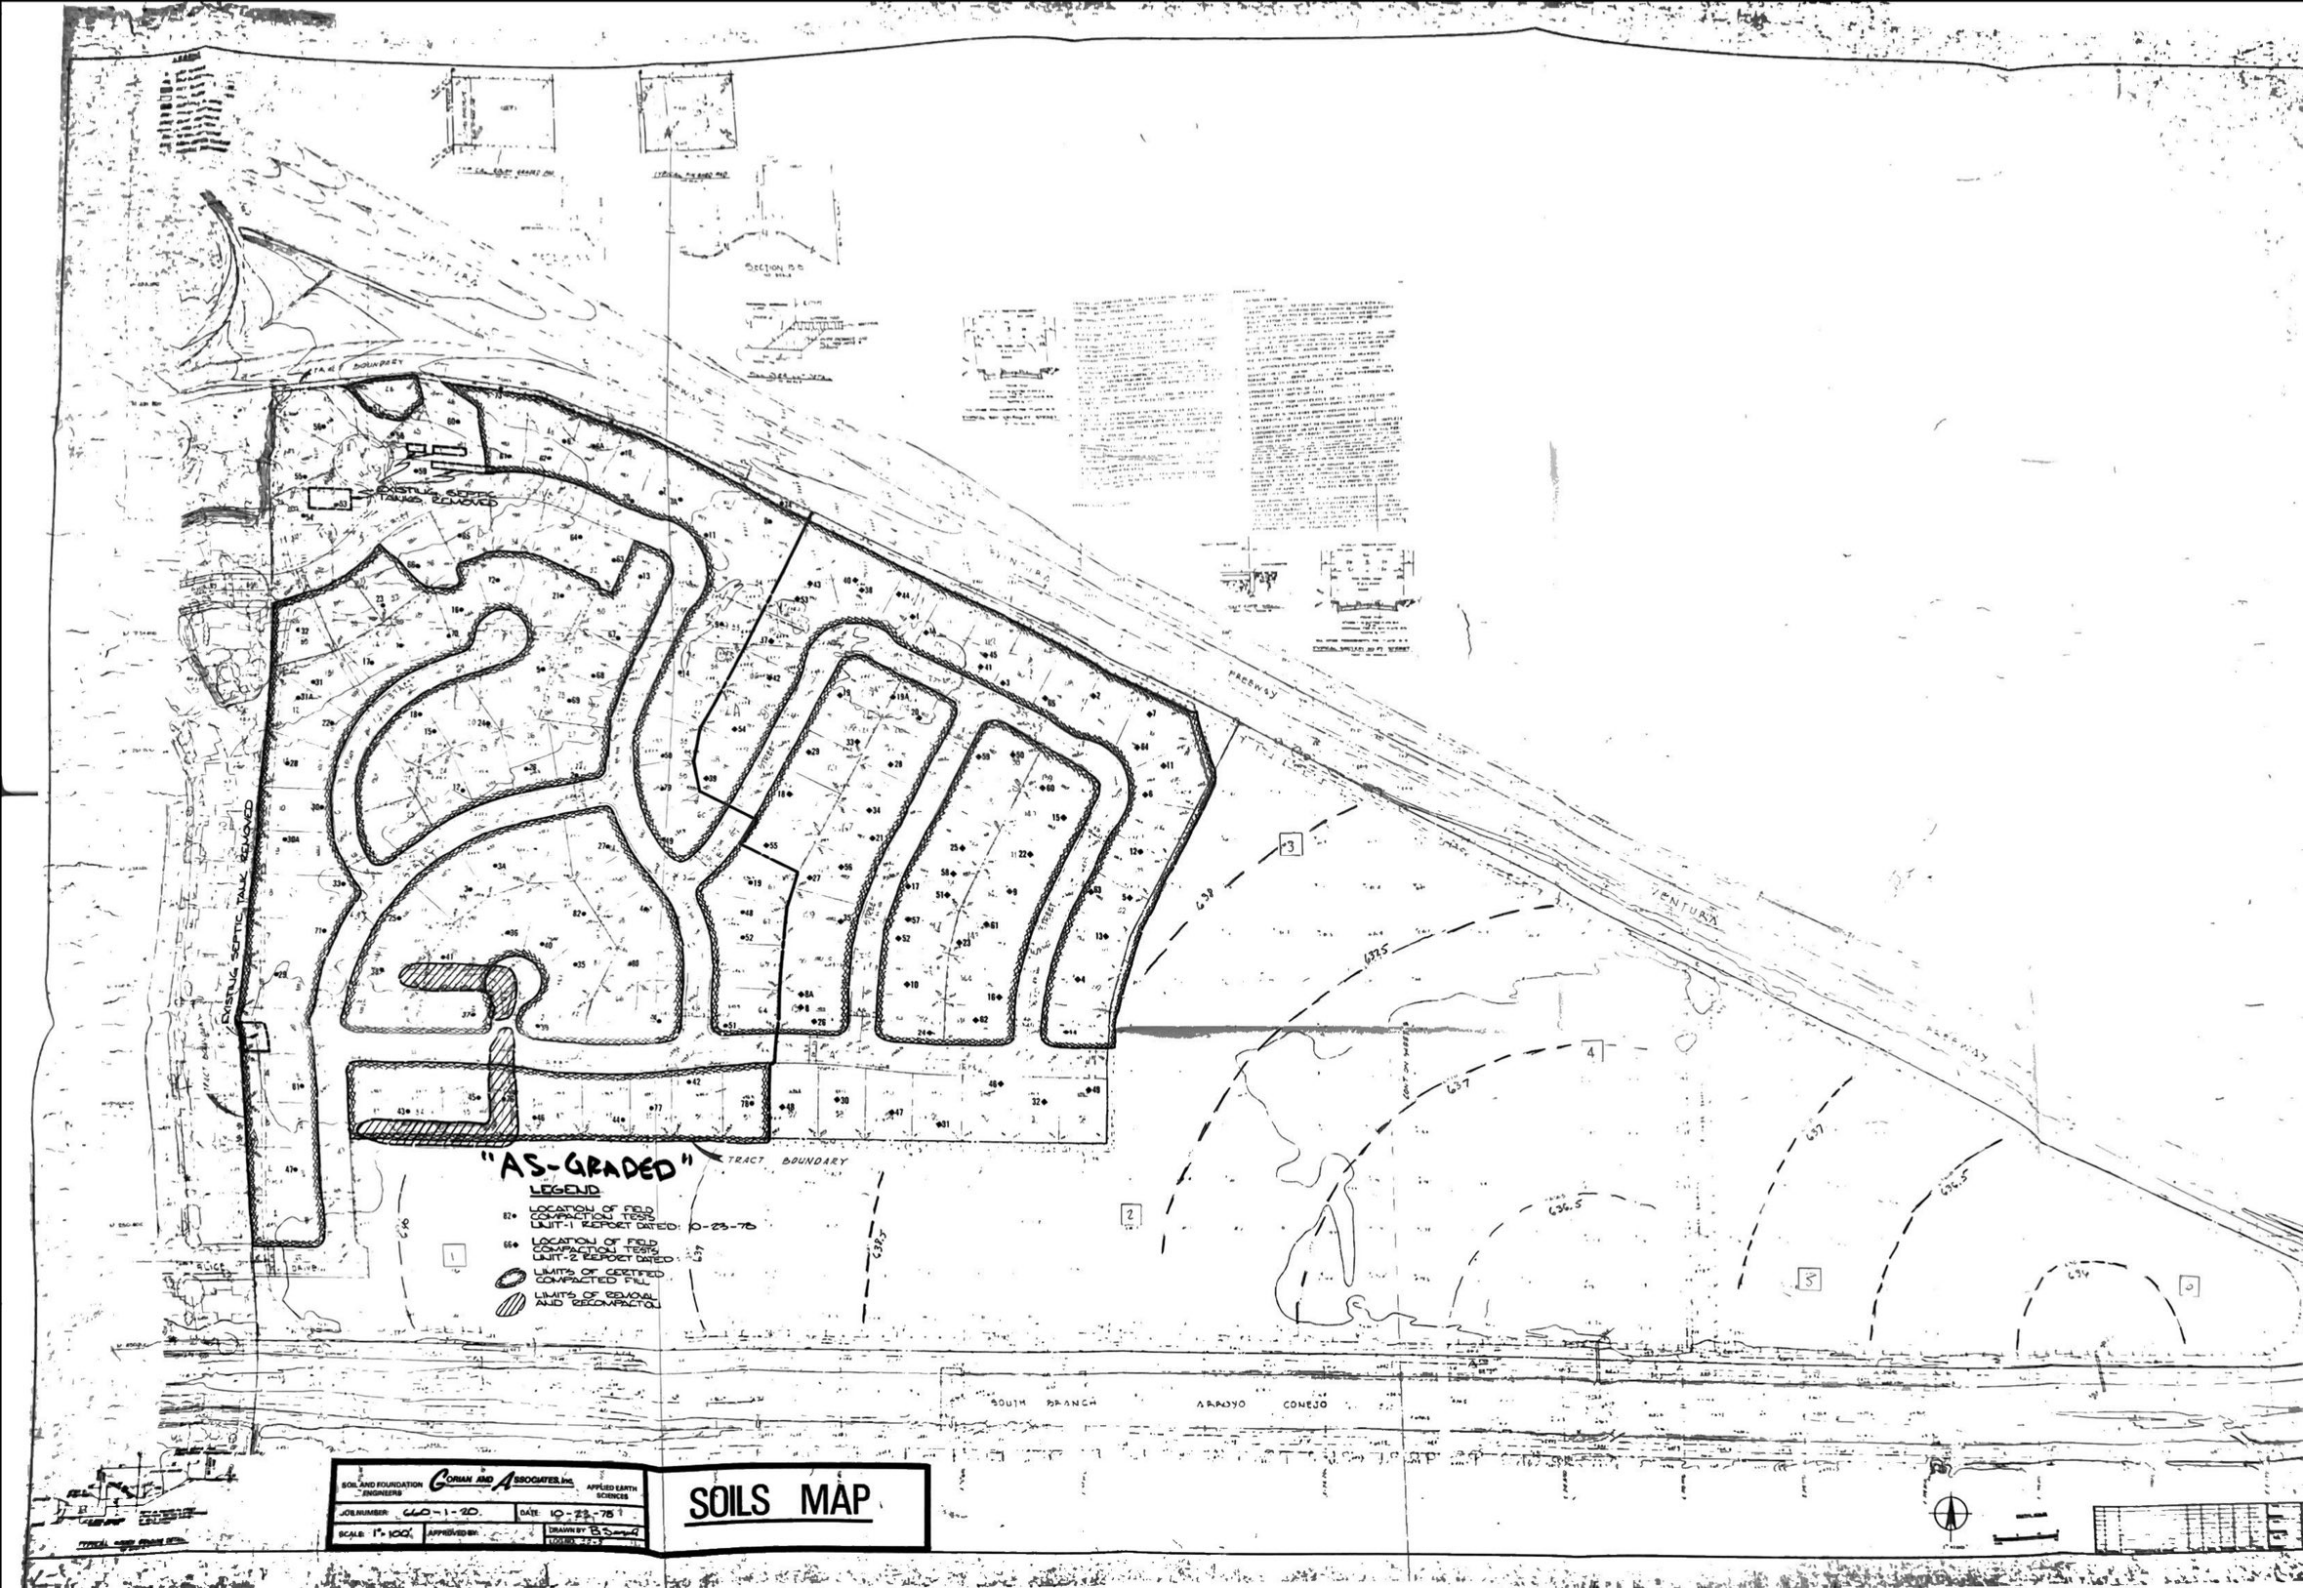
"AS-GRADED"
LEGEND
LOCATION OF FIELD COMPACTION TESTS UNIT-1 REPORT DATED: 10-23-78
LOCATION OF FIELD COMPACTION TESTS UNIT-2 REPORT DATED:
LIMITS OF CERTIFIED COMPACTED FILL
LIMITS OF REMOVAL AND RECOMPACTION
EXISTING SEPTIC TANKS REMOVED
EXISTING SEPTIC TANK REMOVED
TRACT BOUNDARY
SOUTH BRANCH ARROYO CONEJO
VENTURA
FREEWAY
SOIL AND FOUNDATION ENGINEERS
GORIAN AND ASSOCIATES, INC.
APPLIED EARTH SCIENCES
JOB NUMBER: 660-1-20
DATE: 10-23-78
SCALE: 1" = 100'
APPROVED BY:
DRAWN BY: B.S.
SOILS MAP